


Sun Creek Fish Screen

Sediment Issues

Jason Wunschel
ODFW Central Point Screen Shop
Jason.M.Wunschel@odfw.oregon.gov



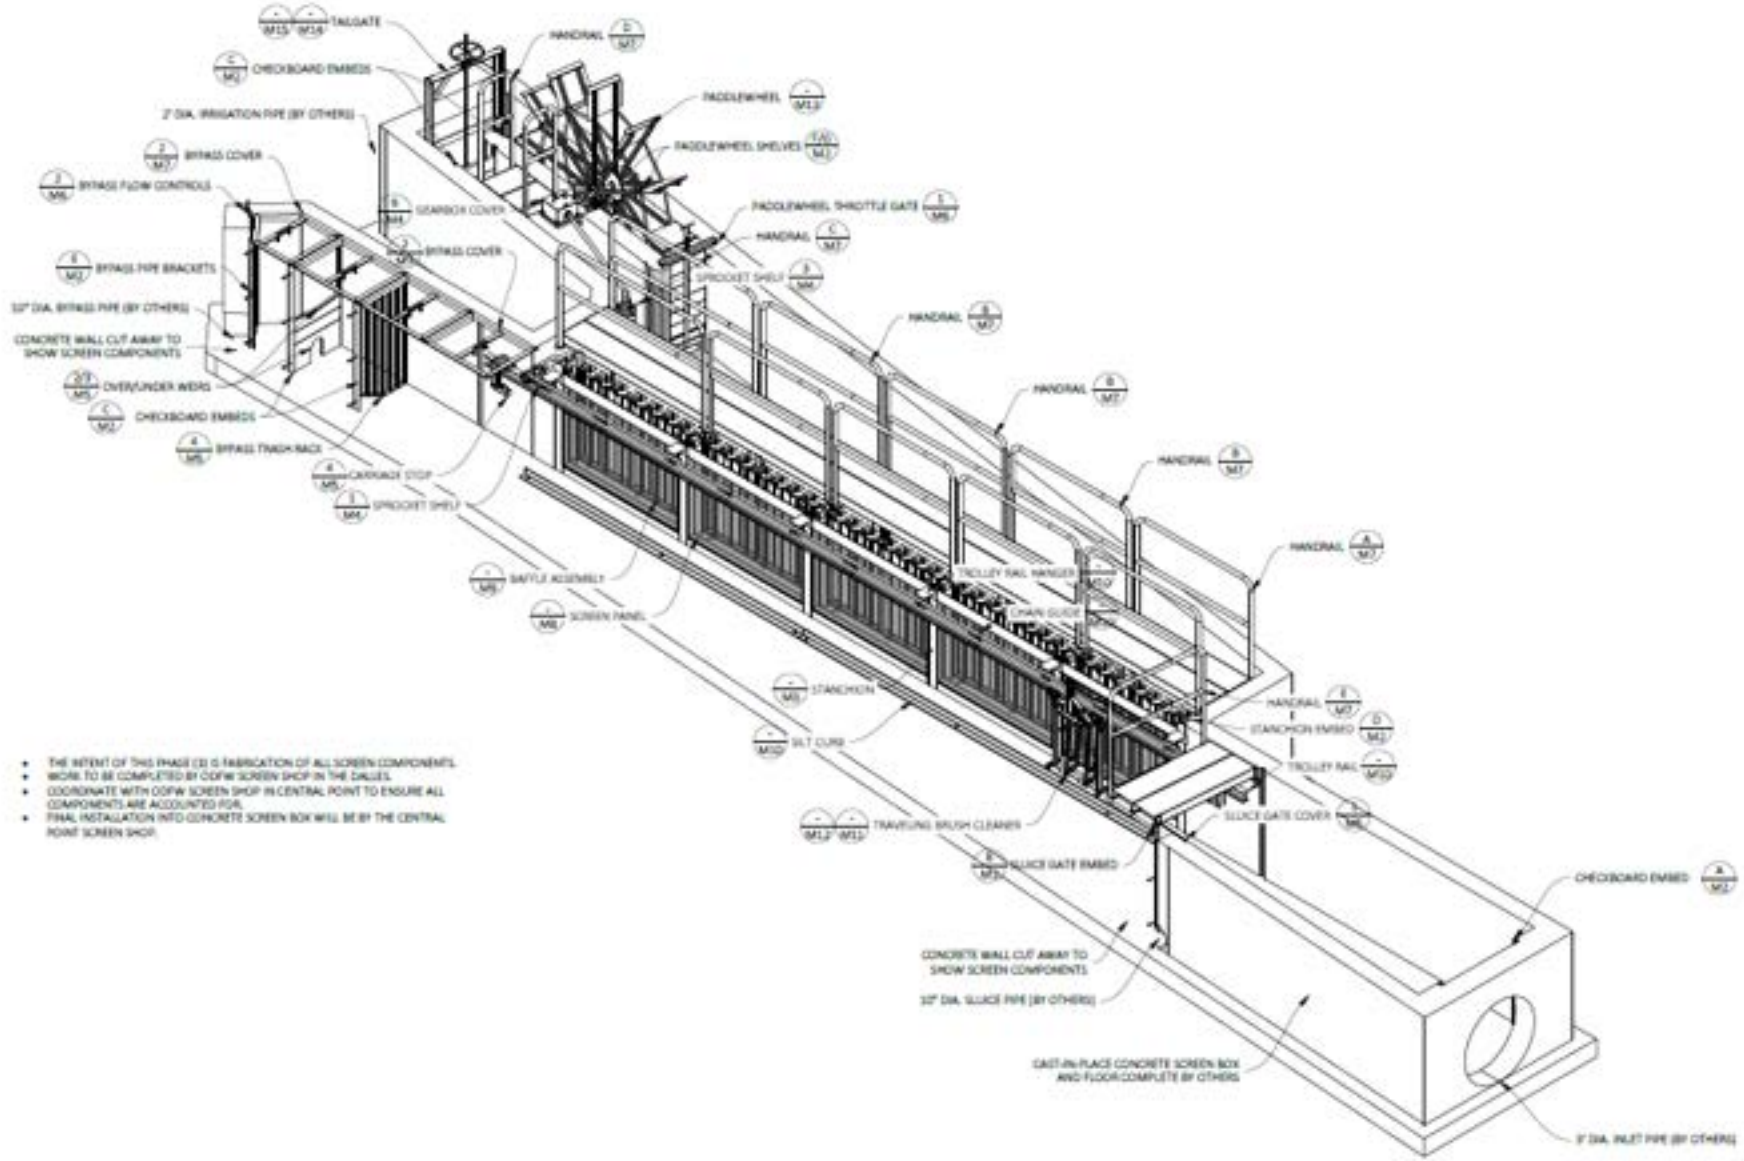

- THE INTENT OF THIS PHASE (3) IS FABRICATION OF ALL SCREEN COMPONENTS.
- WORK TO BE COMPLETED BY ODFW SCREEN SHOP IN THE DALLES.
- COORDINATE WITH ODFW SCREEN SHOP IN CENTRAL POINT TO ENSURE ALL COMPONENTS ARE ACCOUNTED FOR.
- FINAL INSTALLATION INTO CONCRETE SCREEN BOX WILL BE BY THE CENTRAL POINT SCREEN SHOP.

1 / M1 SCREEN COMPONENTS SCALE: N.T.S.

PHASE 3 - STEEL FABRICATION

Oregon


SUN CREEK DIVERSION
SUN CREEK
KLAMATH COUNTY

SCREEN COMPONENTS
ISOMETRIC VIEW

FILE NO. 9 - 14 - 0678

SHEET M1
OF



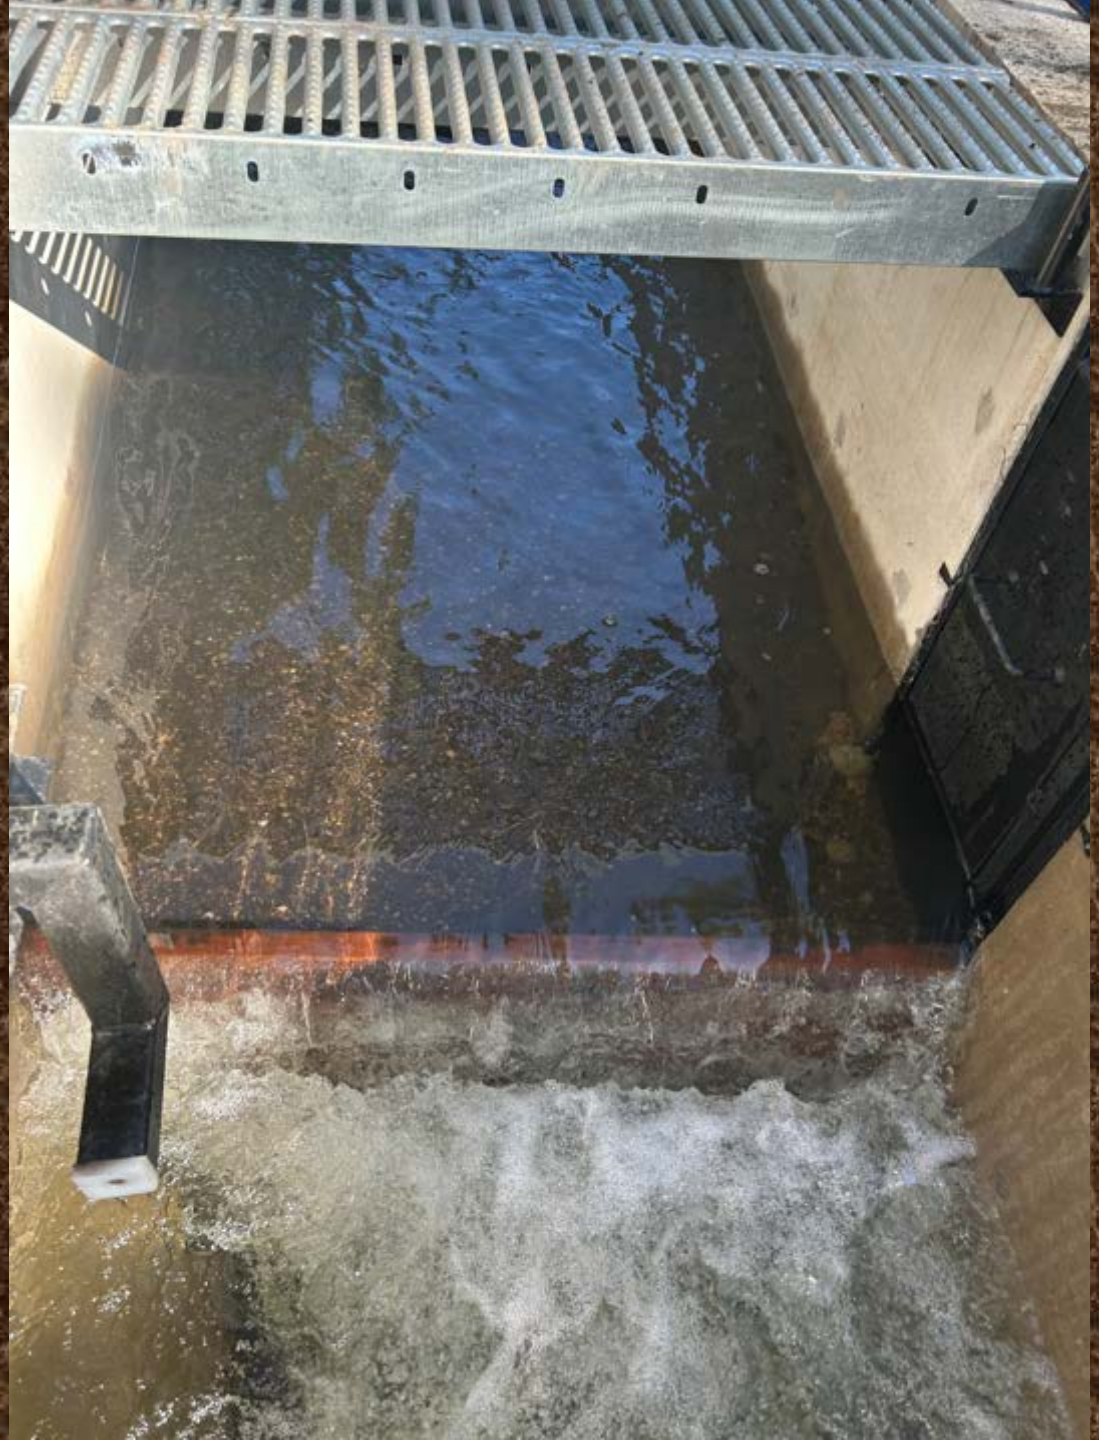













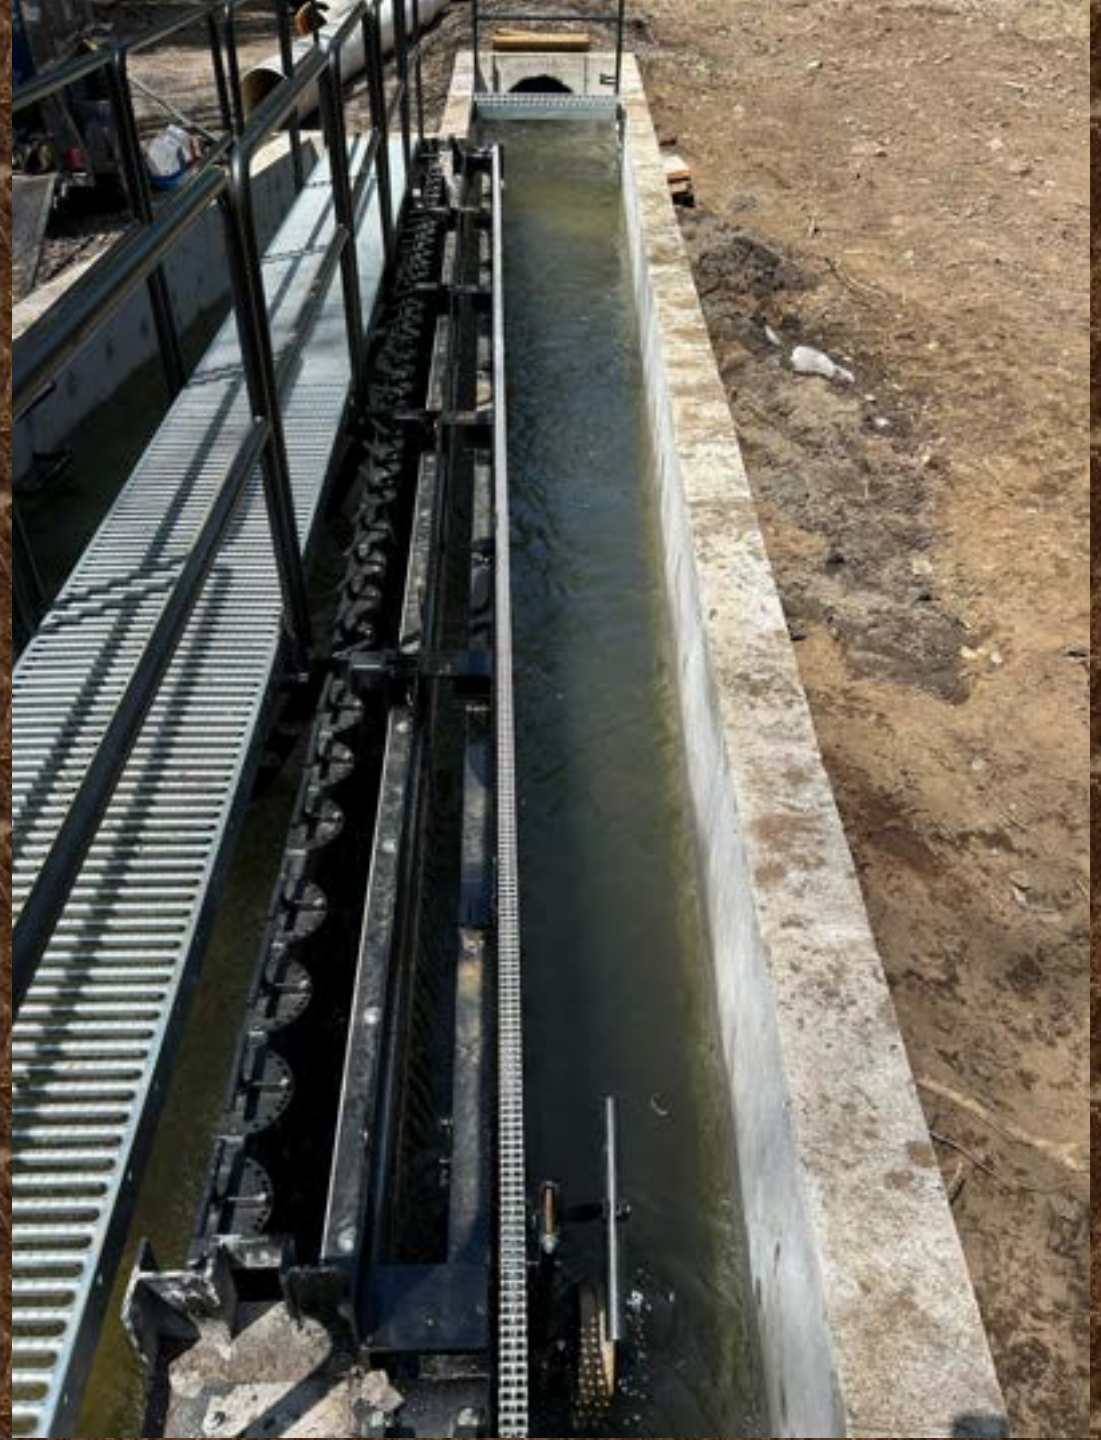





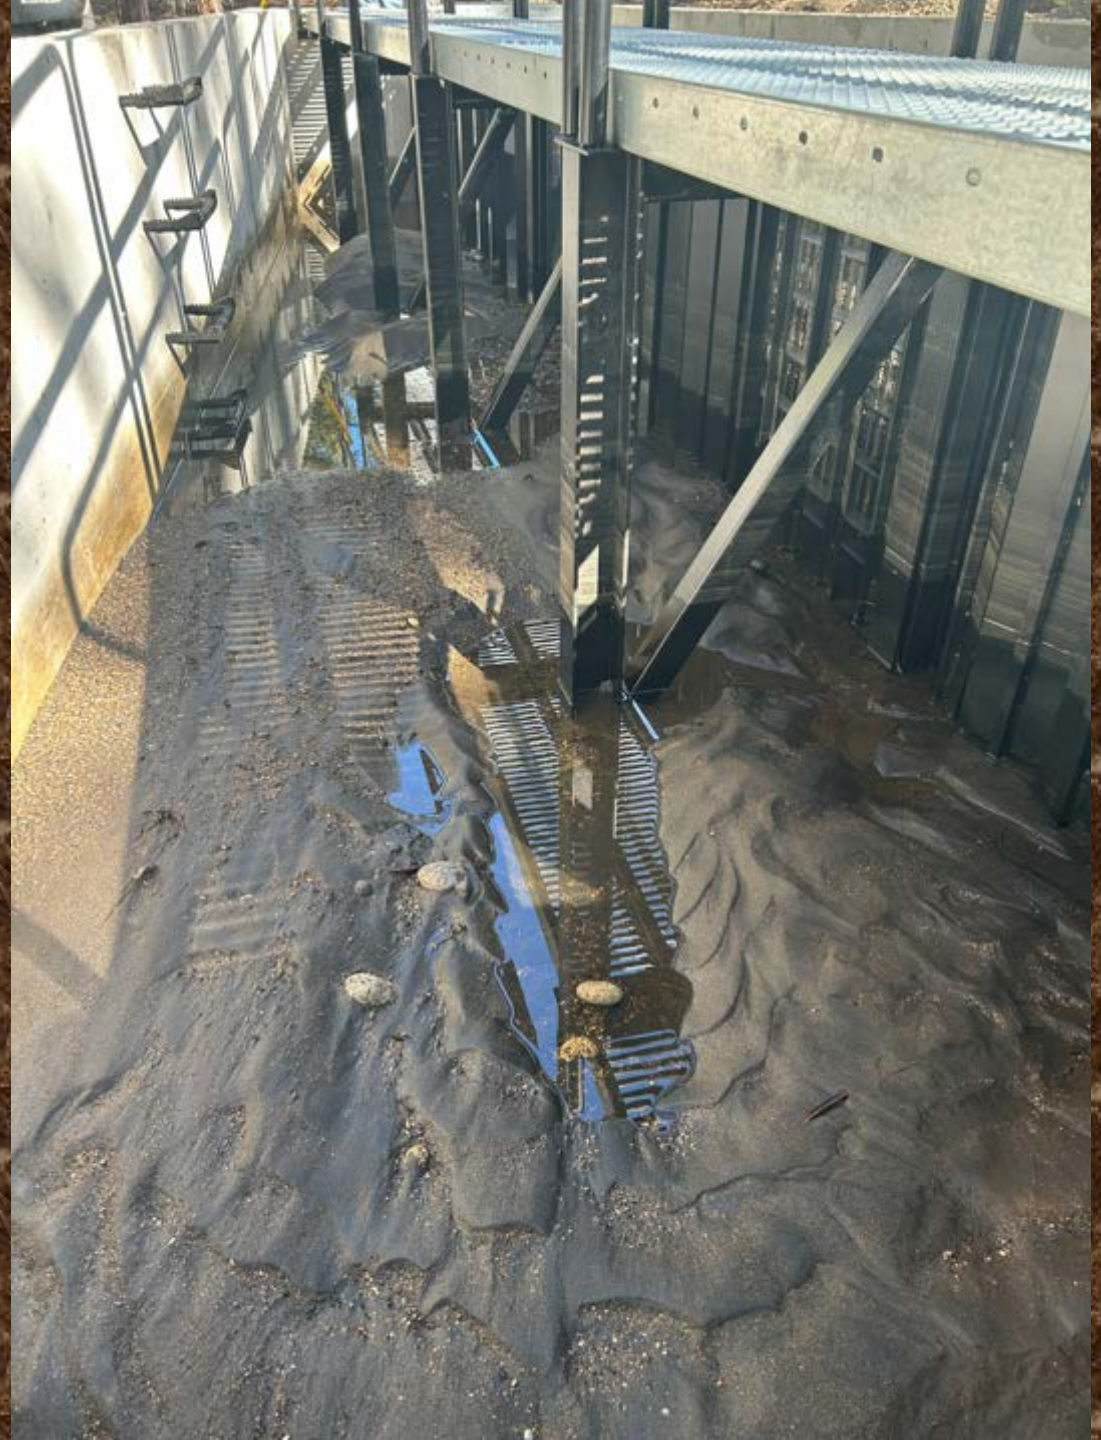


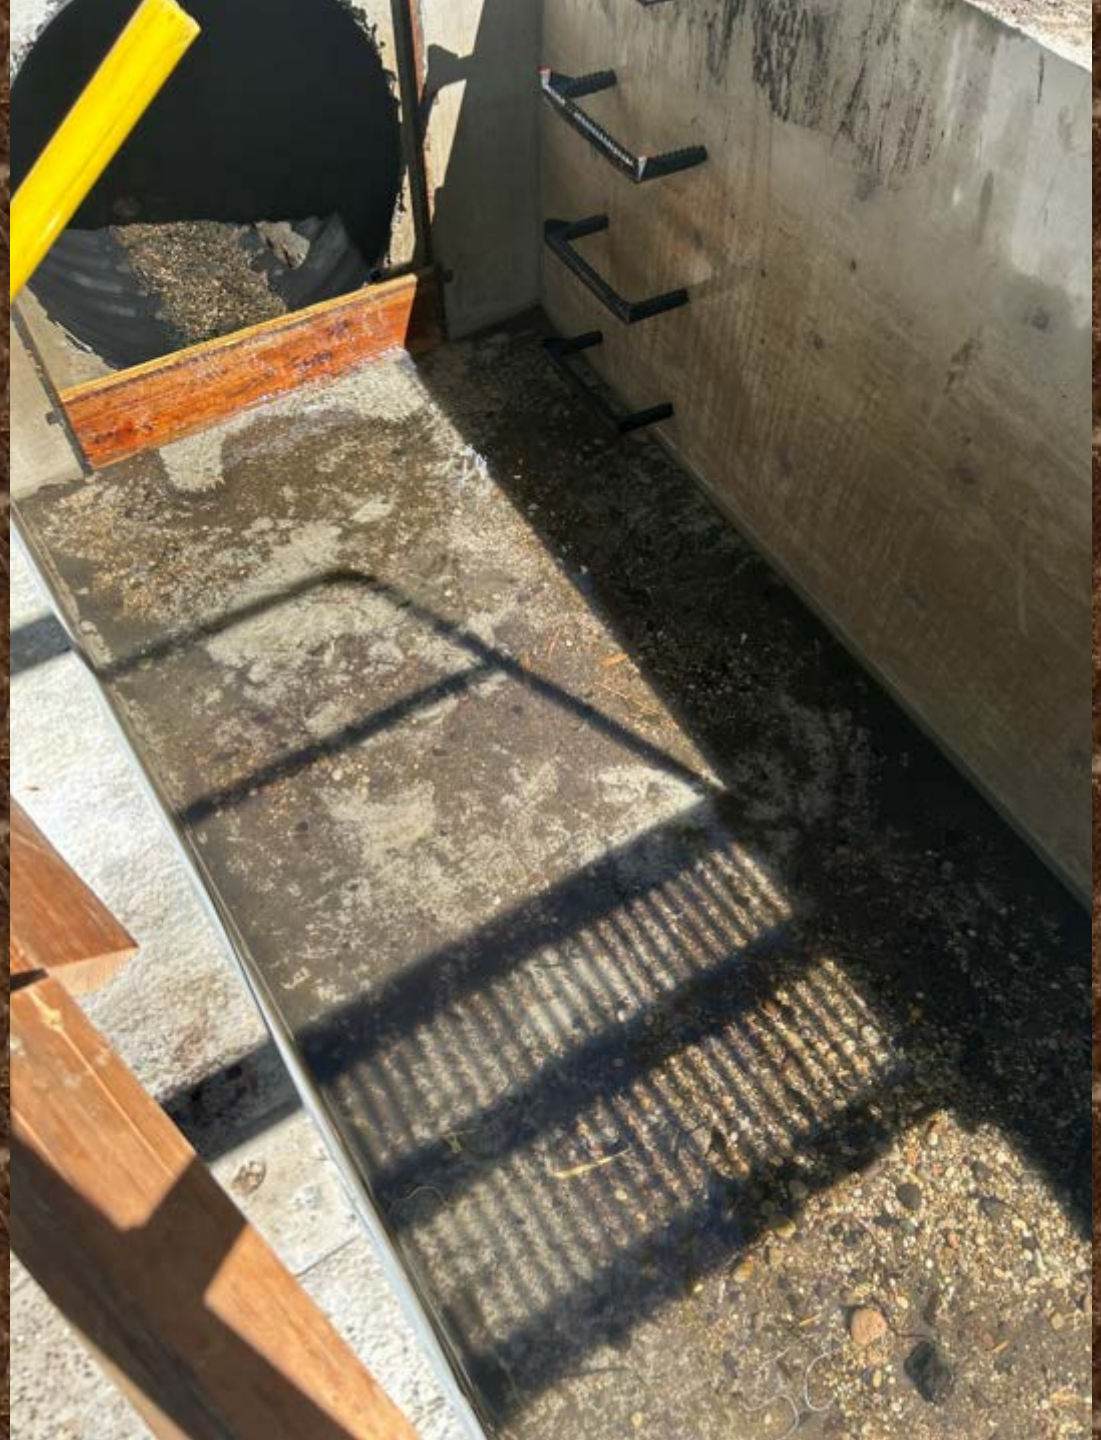

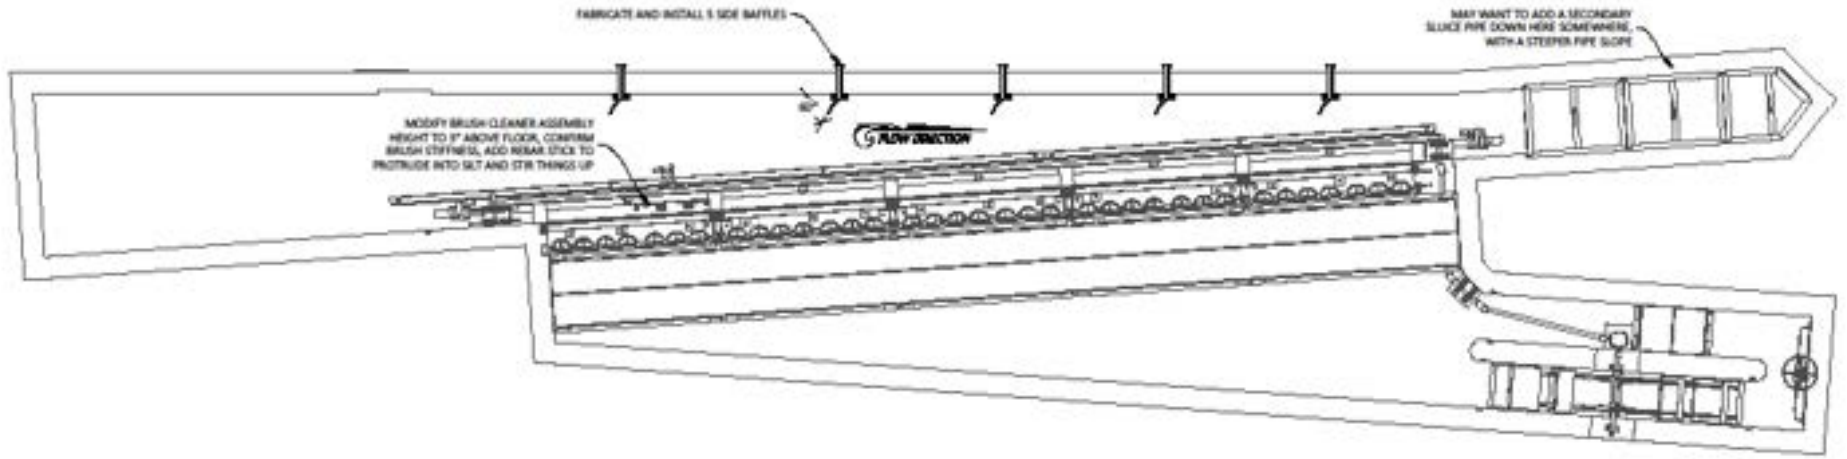

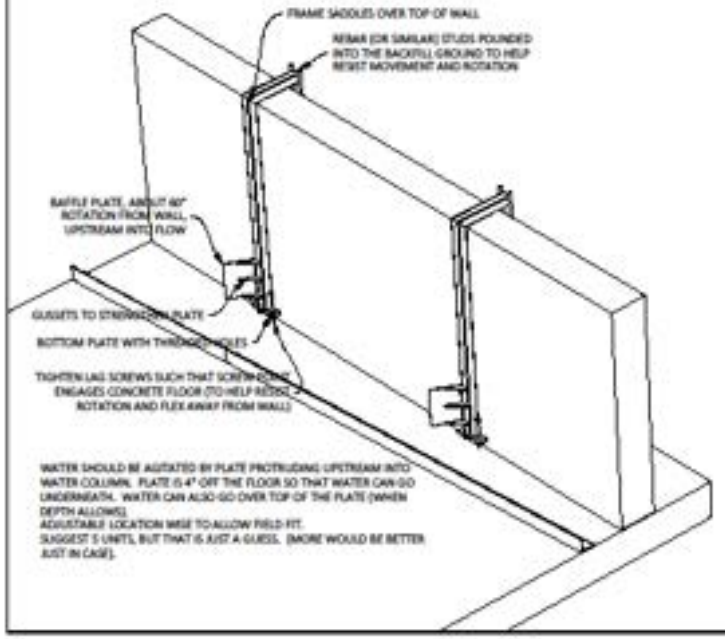

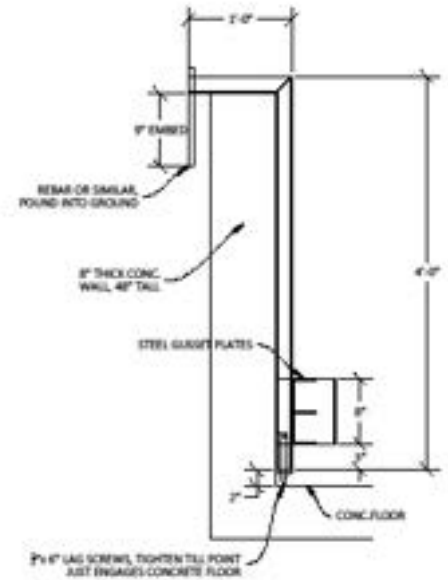

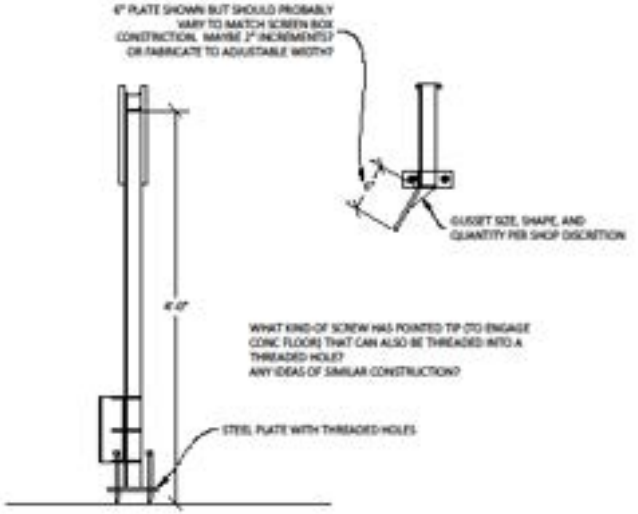

Oregon


DEPARTMENT OF FISH AND WILDLIFE

DATE:
DESIGN BY:
DRAWN BY:
CHECKED BY:
NOTES:


FILE NO:


SHEET XX


OF

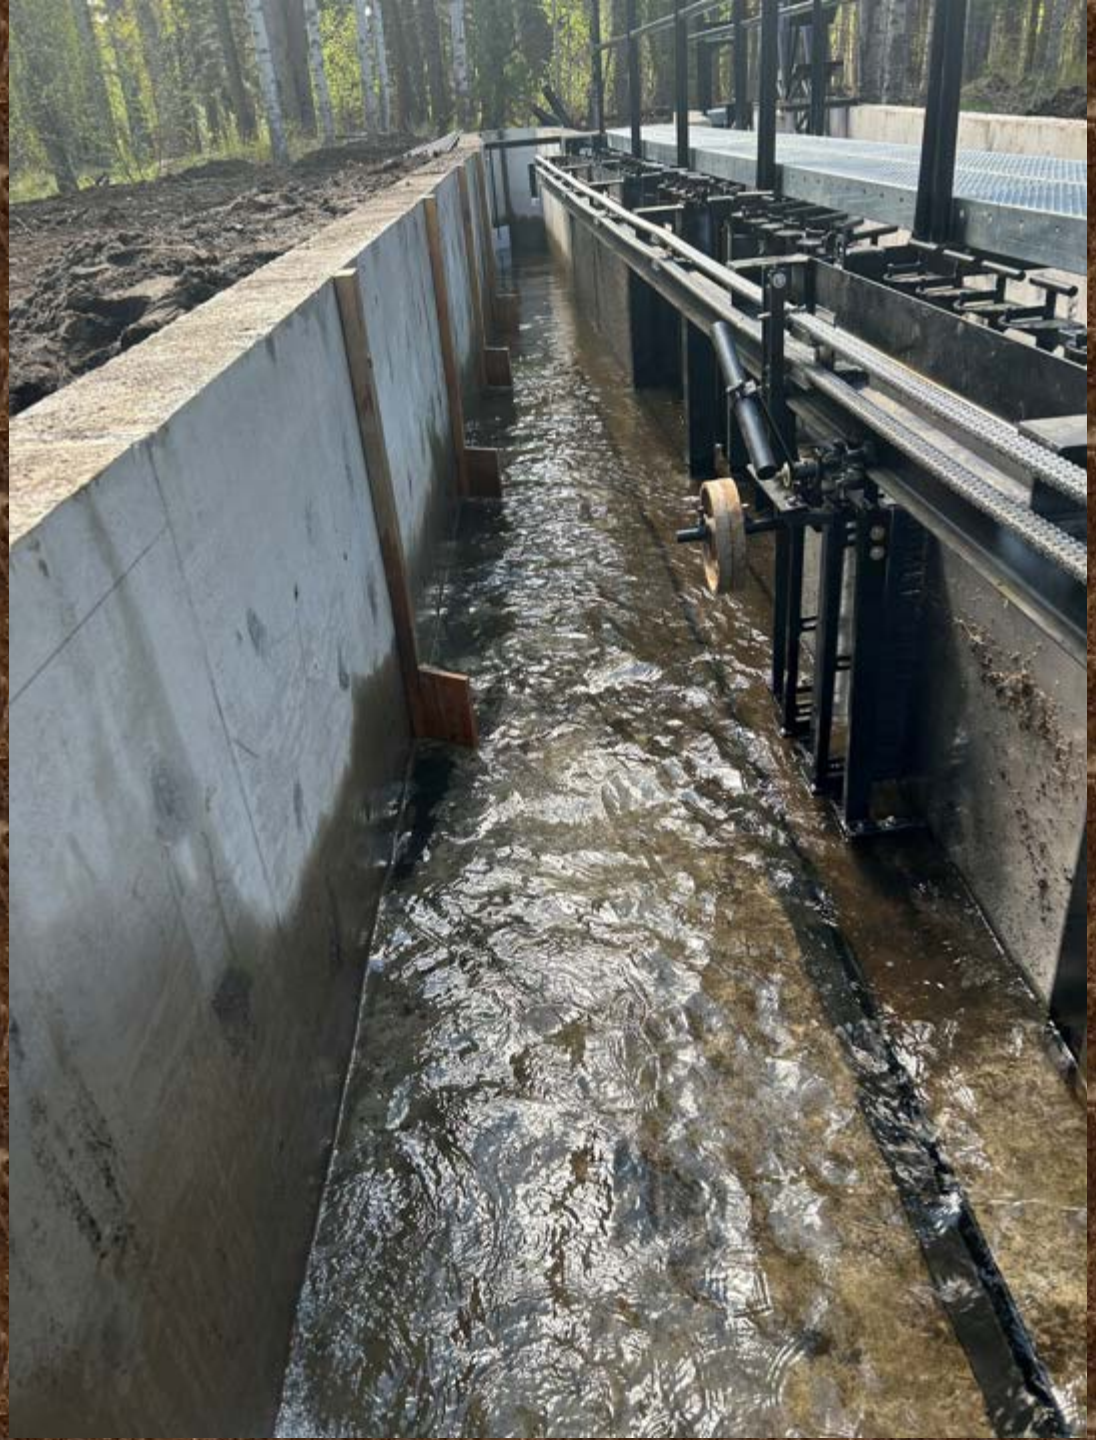



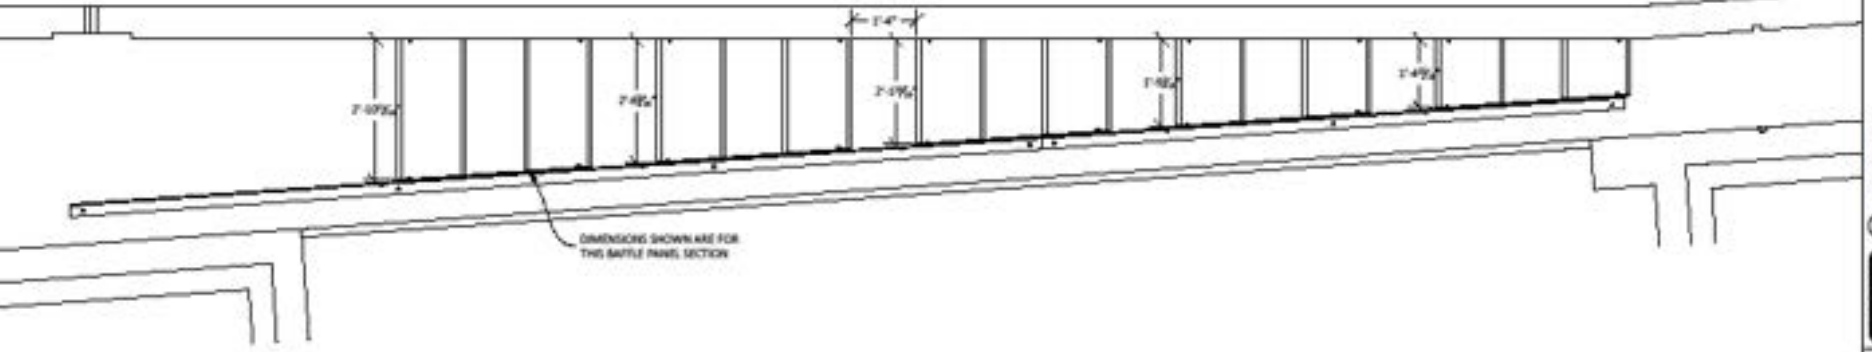

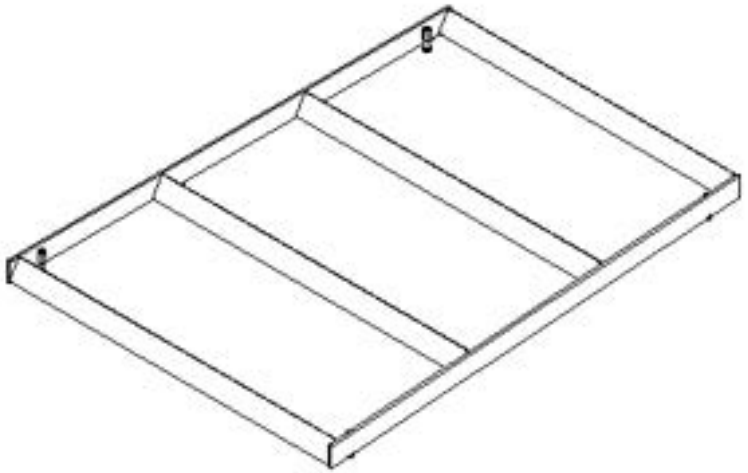

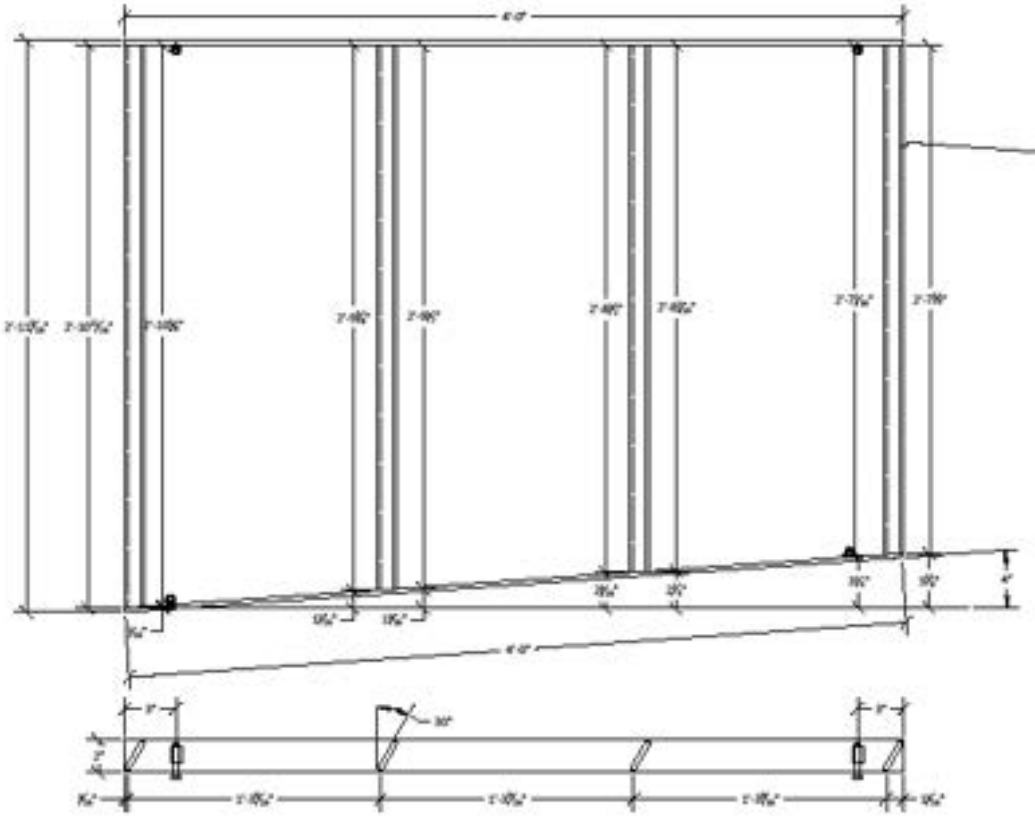

Oregon

DEPARTMENT OF FISH AND WILDLIFE

FISH DIVISION

FISH SCREENING AND PASSAGE PROGRAM

4034 FAIRVIEW INDUSTRIAL DR. SE.

SALEM, OREGON 97302

(503)947-6200 FAX (503)947-6202

NO.	DATE	DESCRIPTION

DATE:

DESIGN BY:

DRAWN BY:


CHECKED BY:


NOTES:

FILE NO.

SHEET XX OF




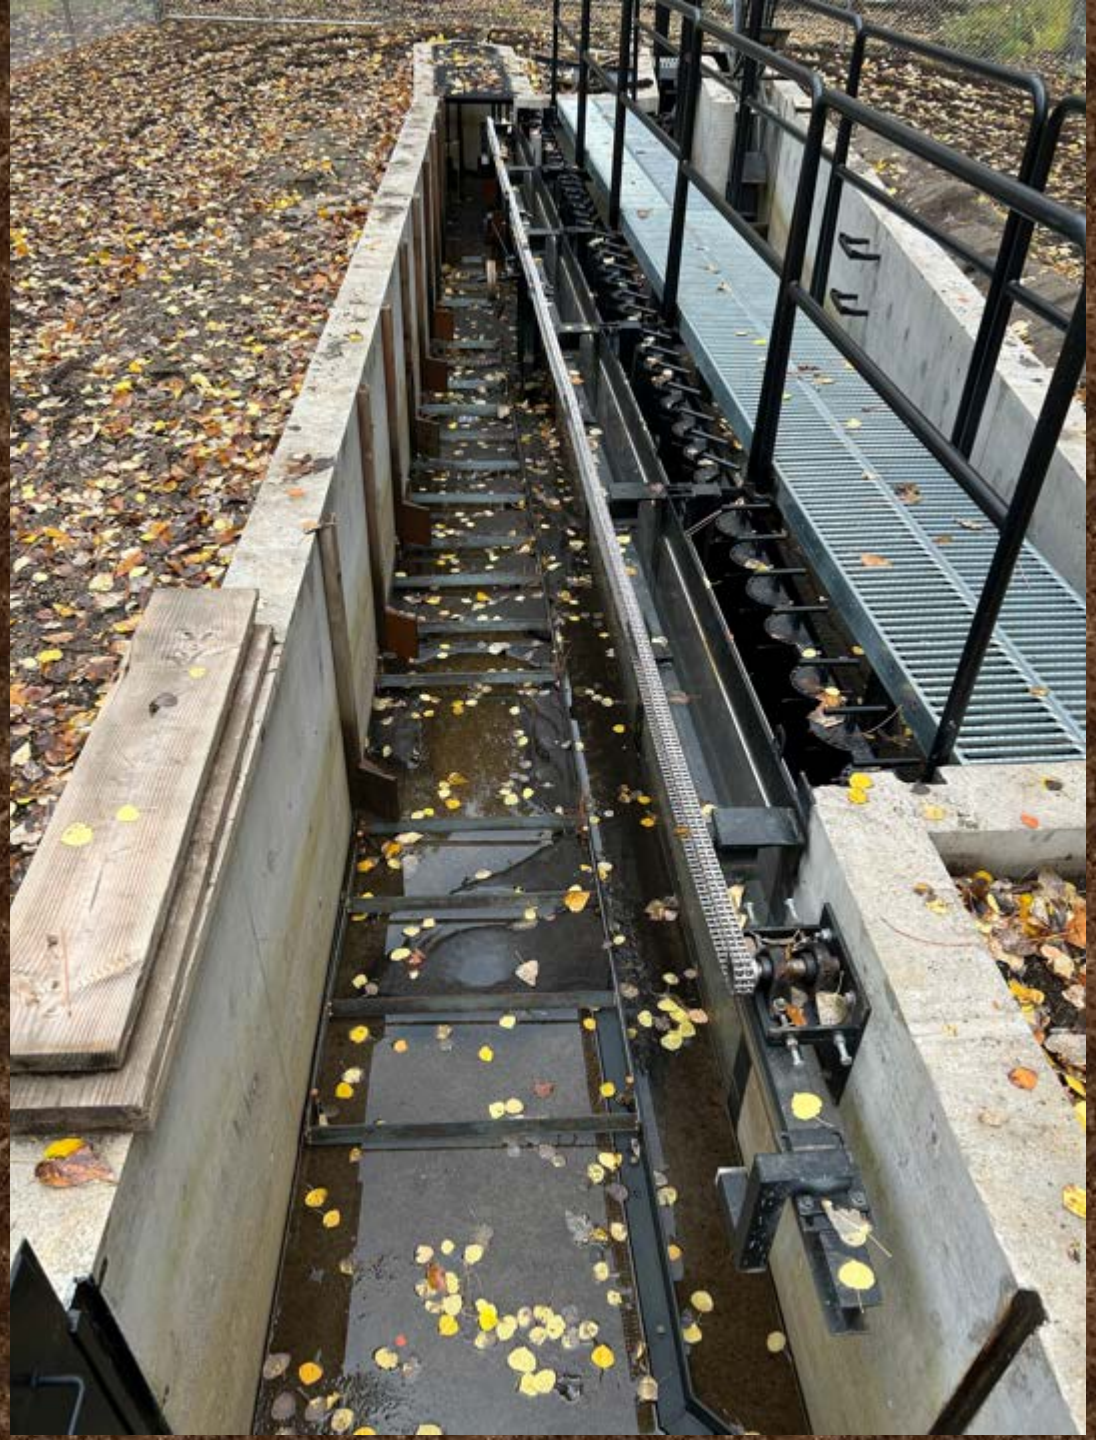


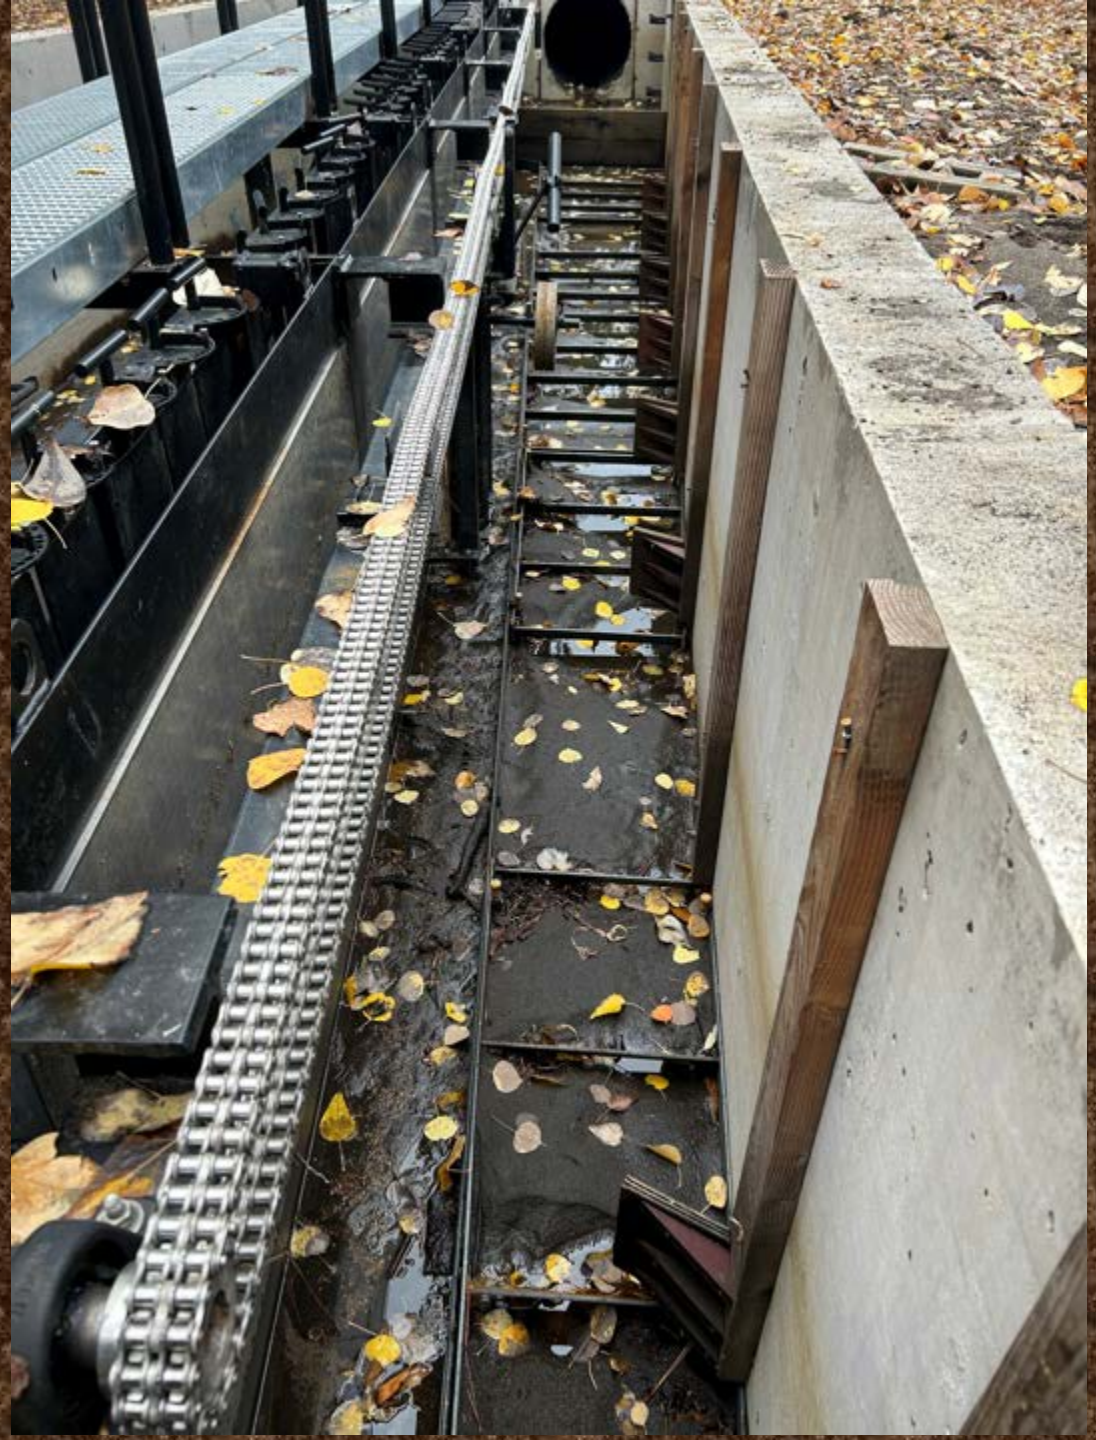





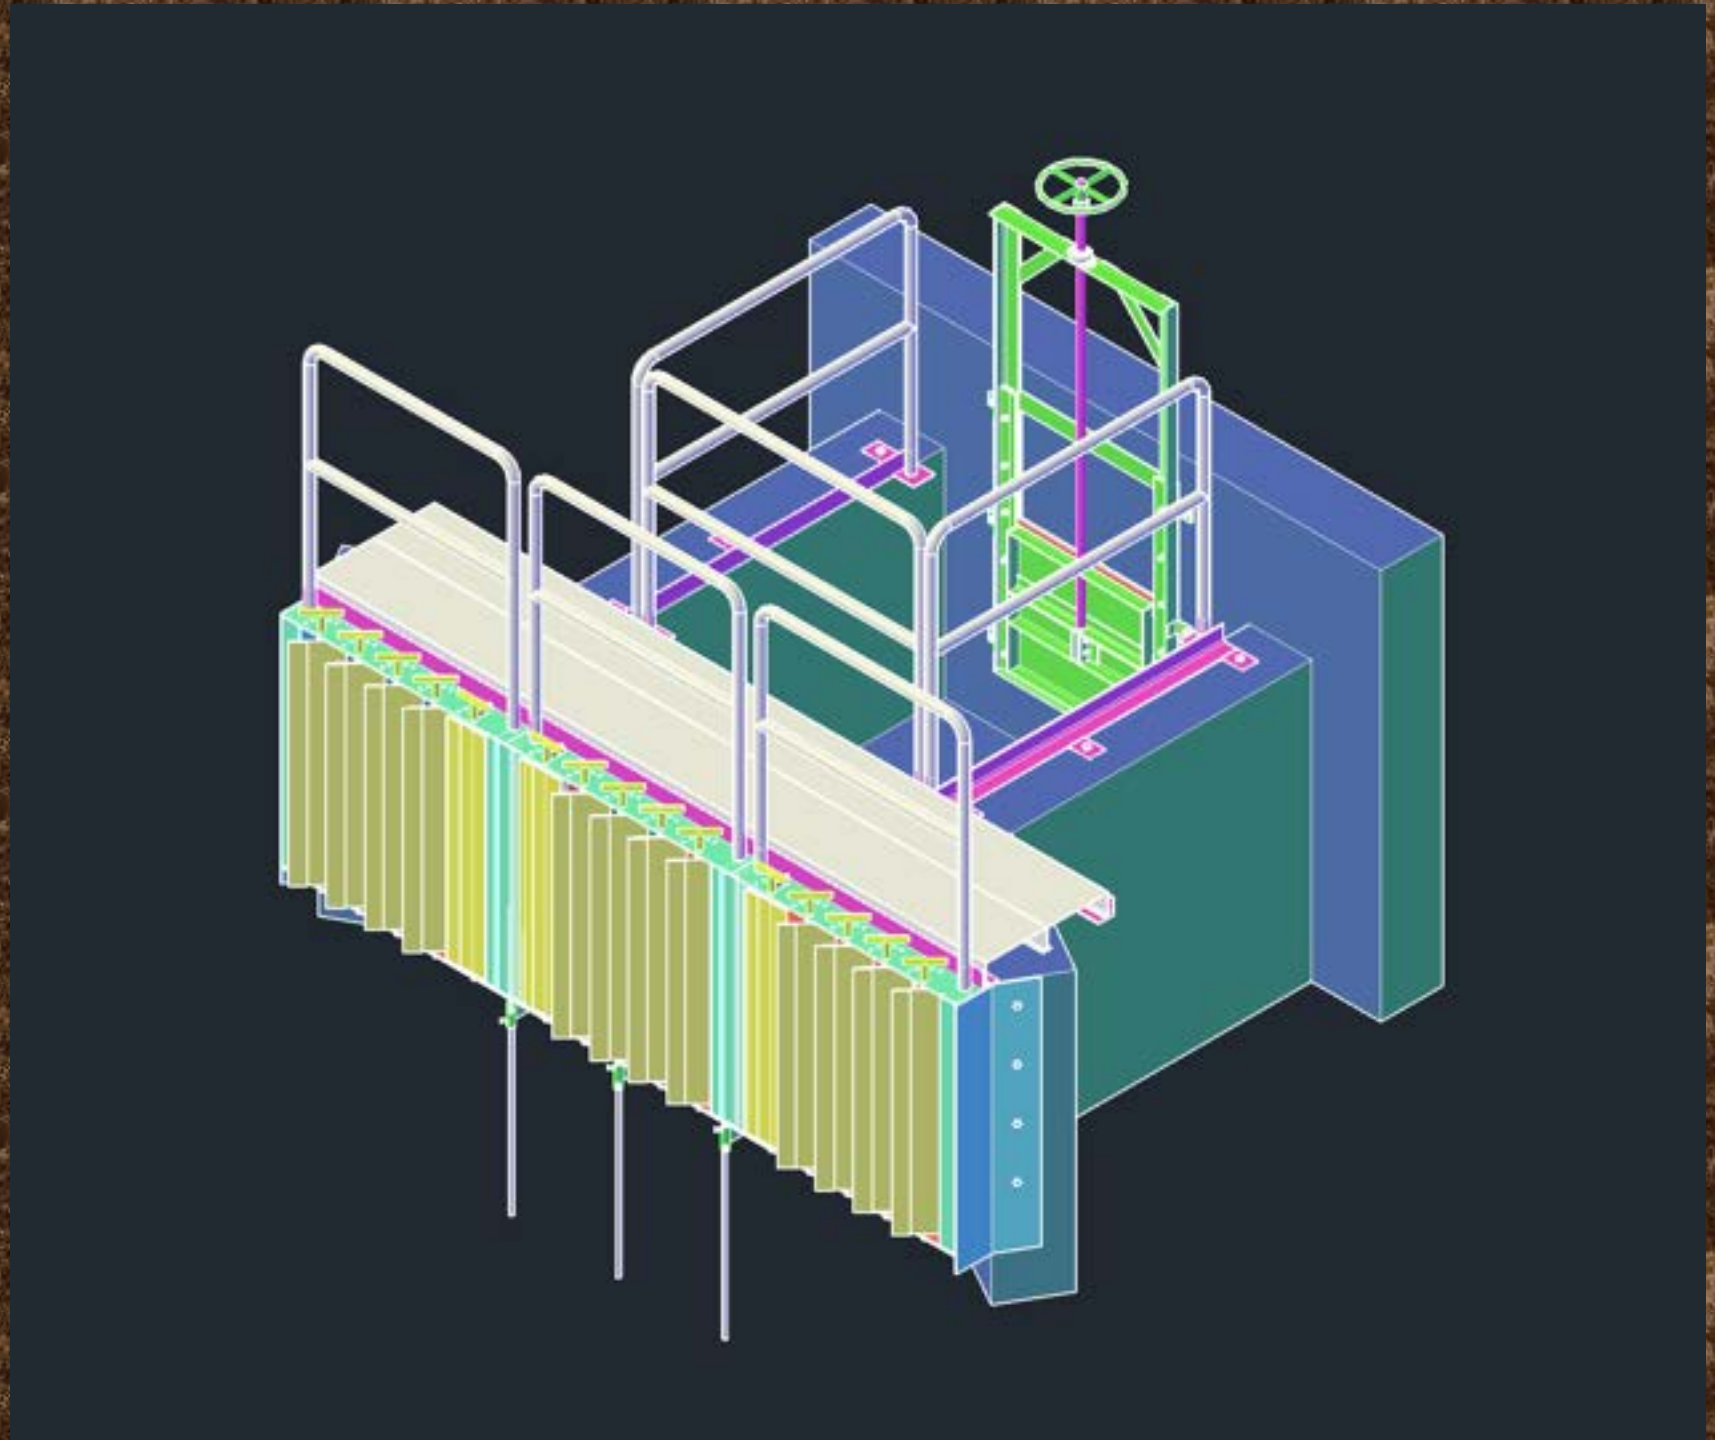

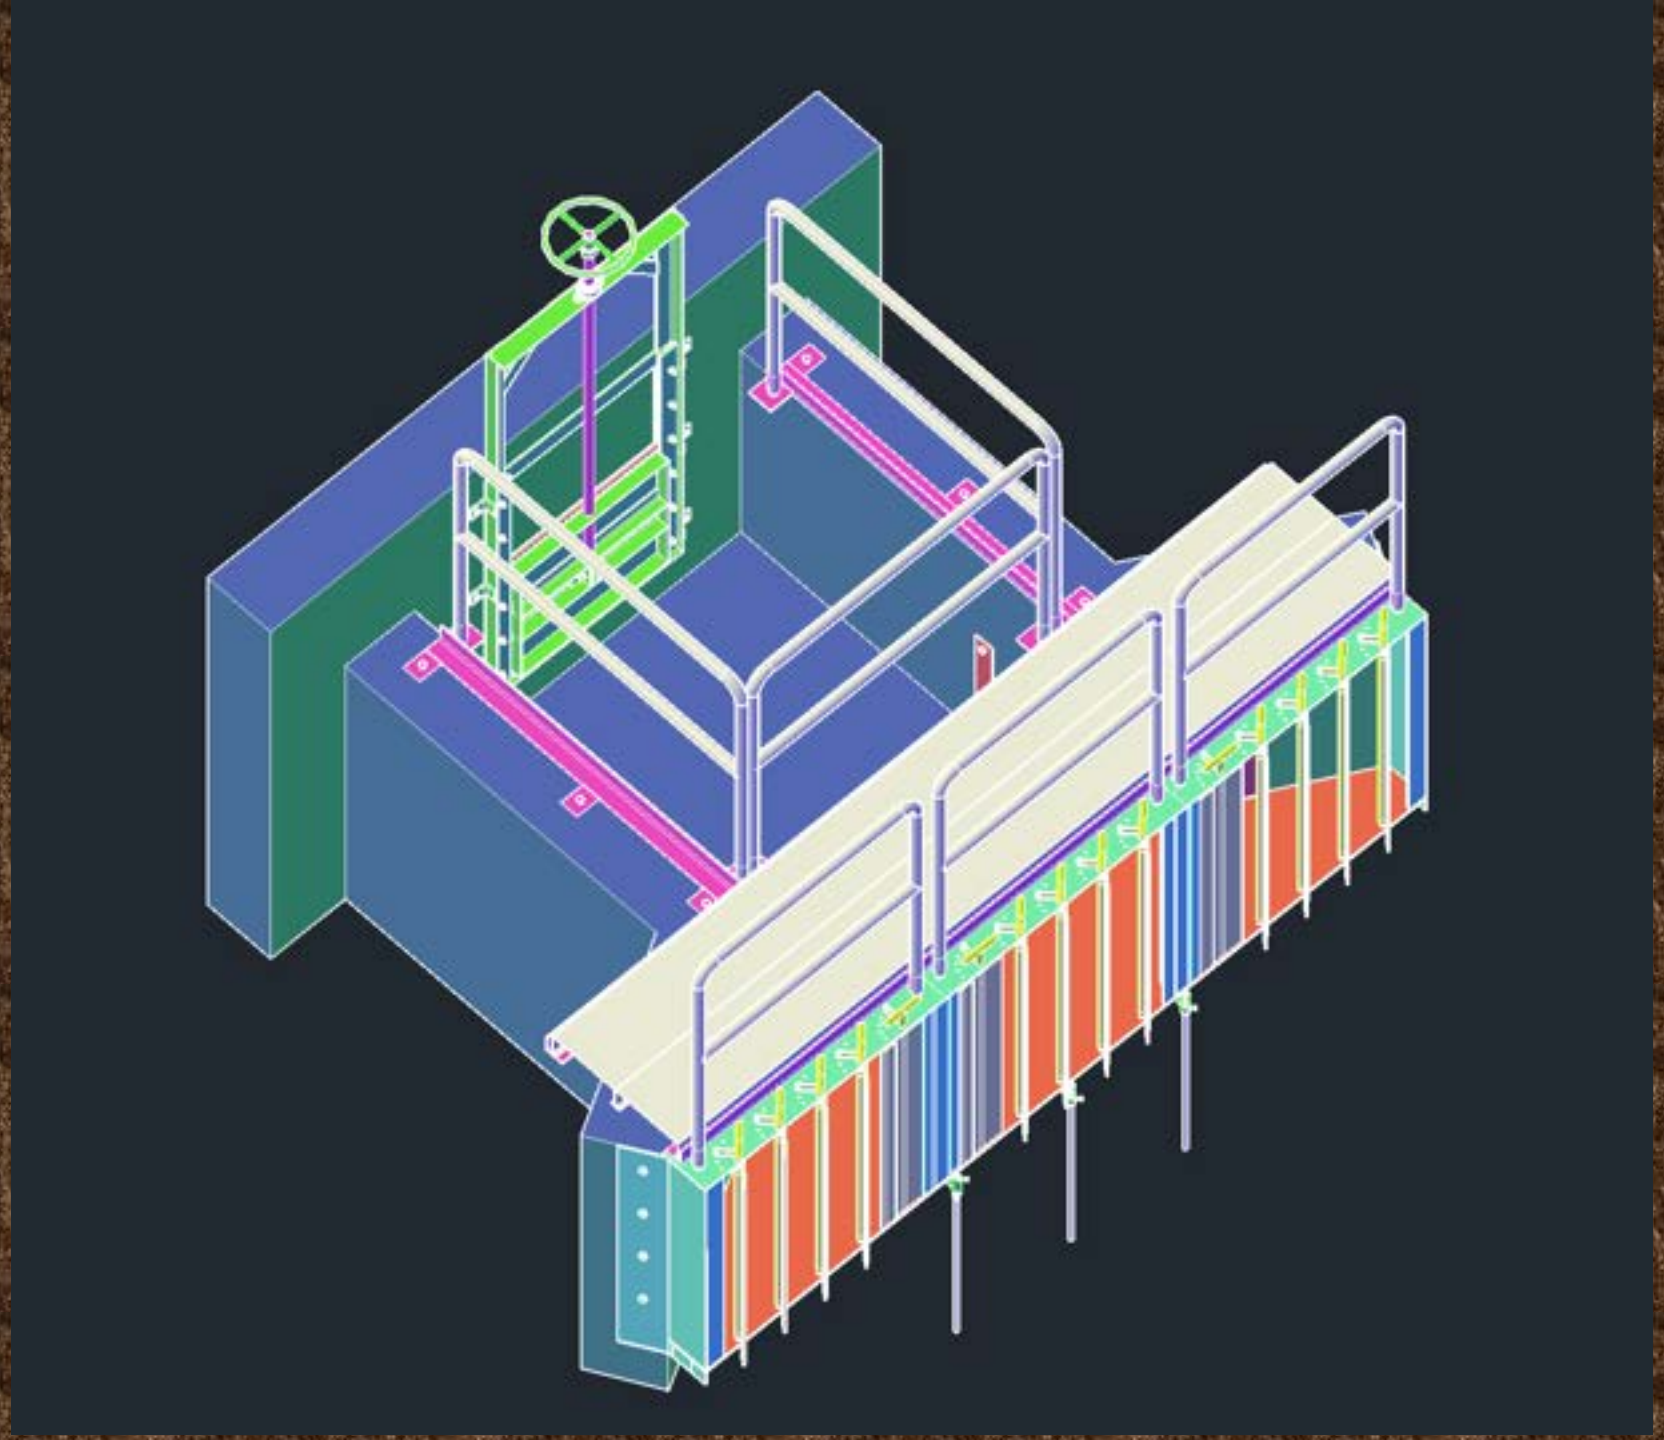









QUESTIONS?



SUGGESTIONS?