
# Fish Screening in the Sycan Marsh

Jason Wunschel
ODFW Central Point Screen Shop
Jason.M.Wunschel@odfw.oregon.gov


Douglas
Douglas
Jackson
Crater Lake
Klamath Marsh National Wildlife Refuge
Klamath
Silver Lake
Yamsay Mountain
Long Creek
Sycan Marsh
Diablo Mountain Wilderness Study Area
Summer Lake
Lake
Fremont Highway / OR 31
The Dalles-California Highway / US 97
Sky Lakes Wilderness
Upper Klamath National Wildlife Refuge
Agency Lake
Fremont-Winema National Forest
Chiloquin
Sycan River
Klamath
Gearhart Mountain Wilderness
Lake Abert
Abert Rim Wilderness Study Area
Sprague River
Beaty
Upper Klamath Lake
Mountain Lakes Wilderness
Aspen Lake
Klamath Falls
Fremont-Winema National Forest
Gerber Reservoir
Drews Reservoir
Lakeview
Fremont-Winema National Forest

# Smalls Ditch on Long Creek

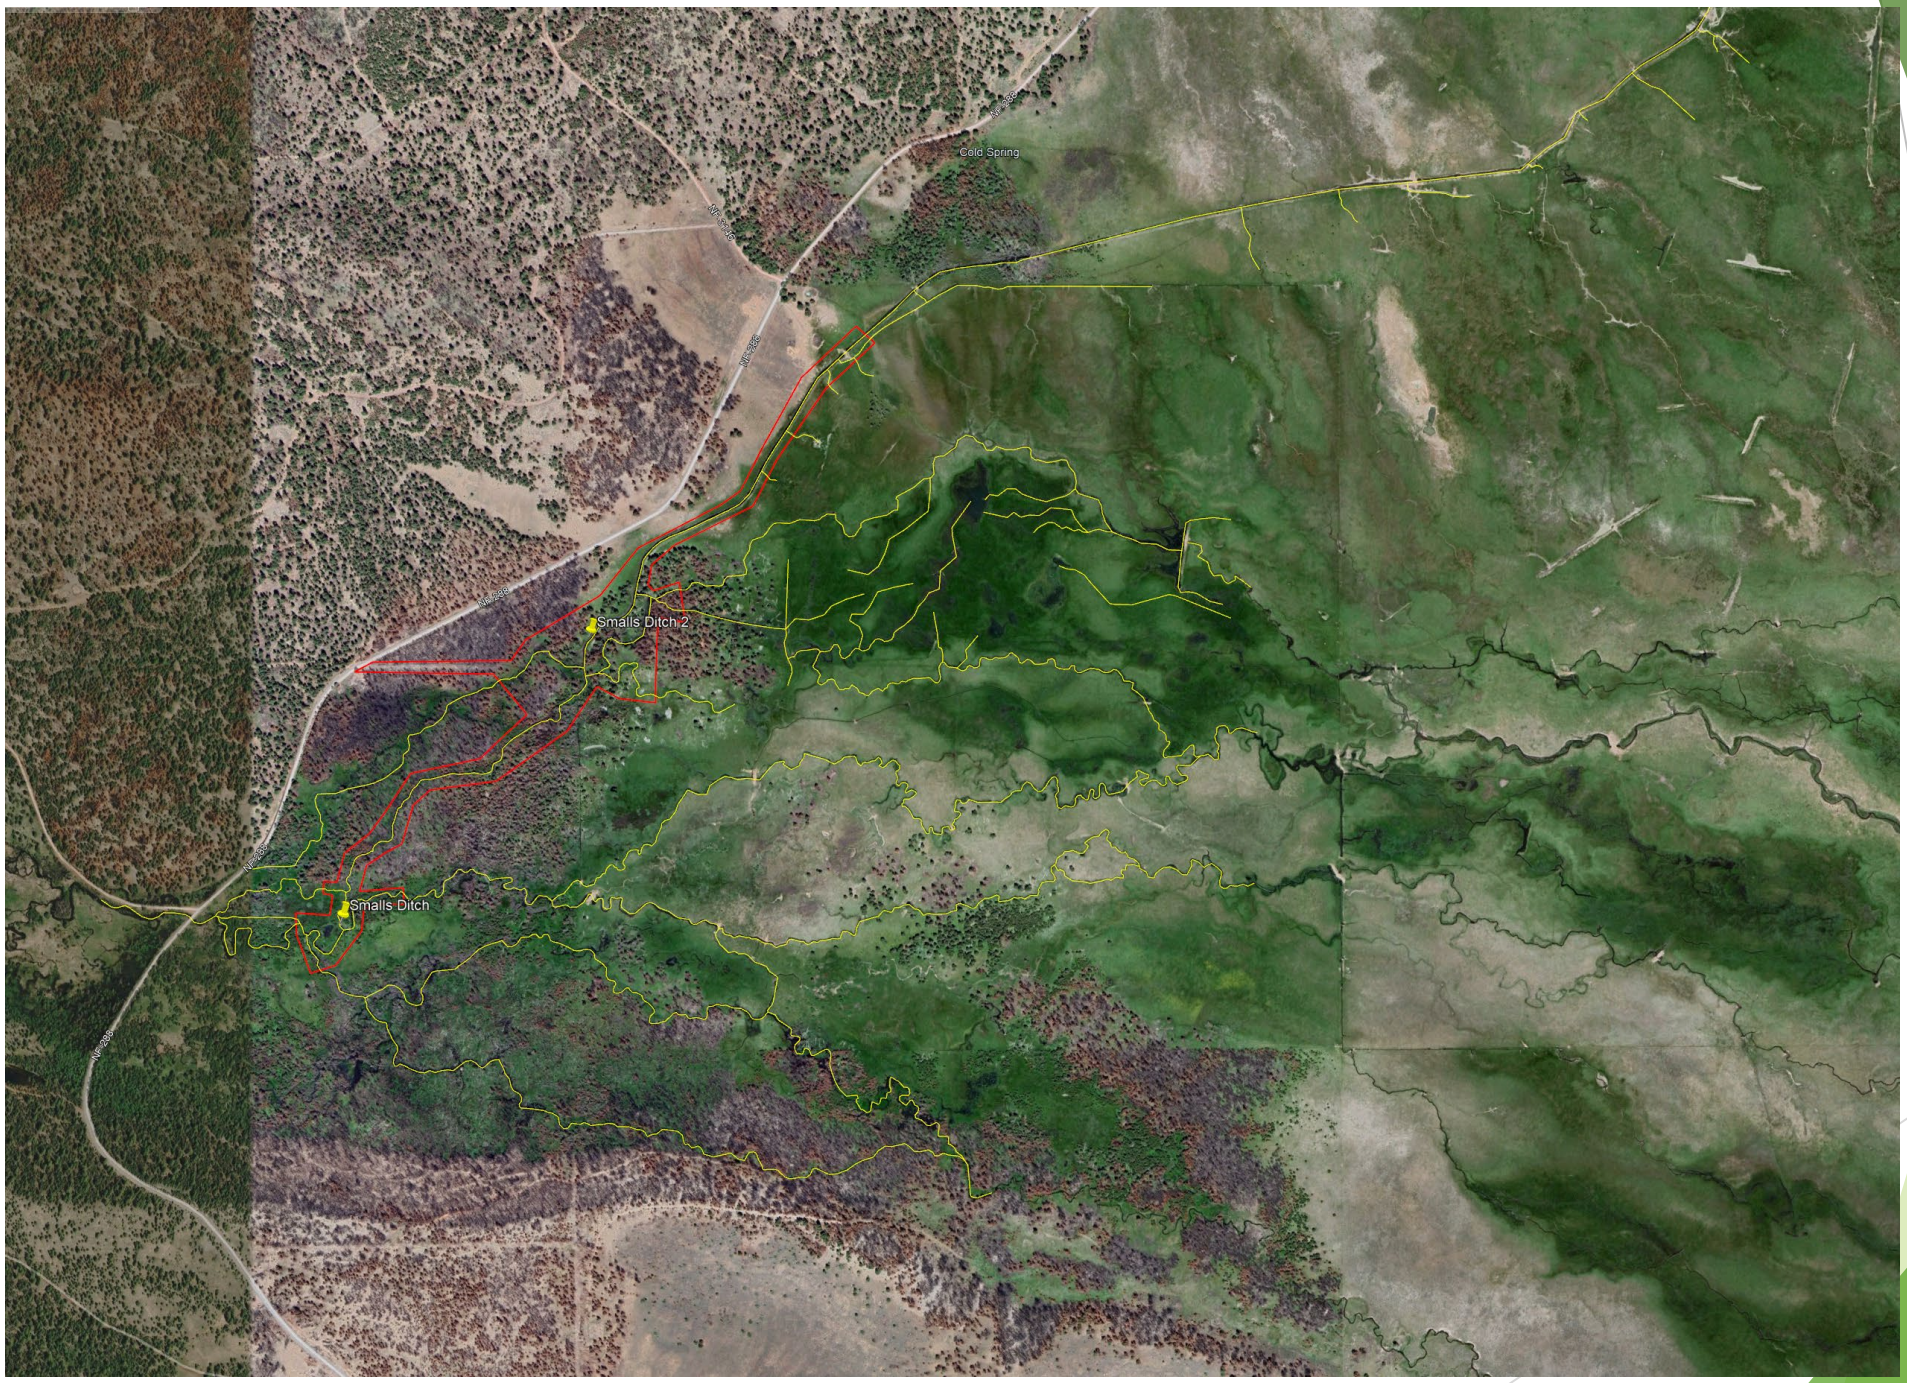


Cold Spring
Smalls Ditch 2
Smalls Ditch

















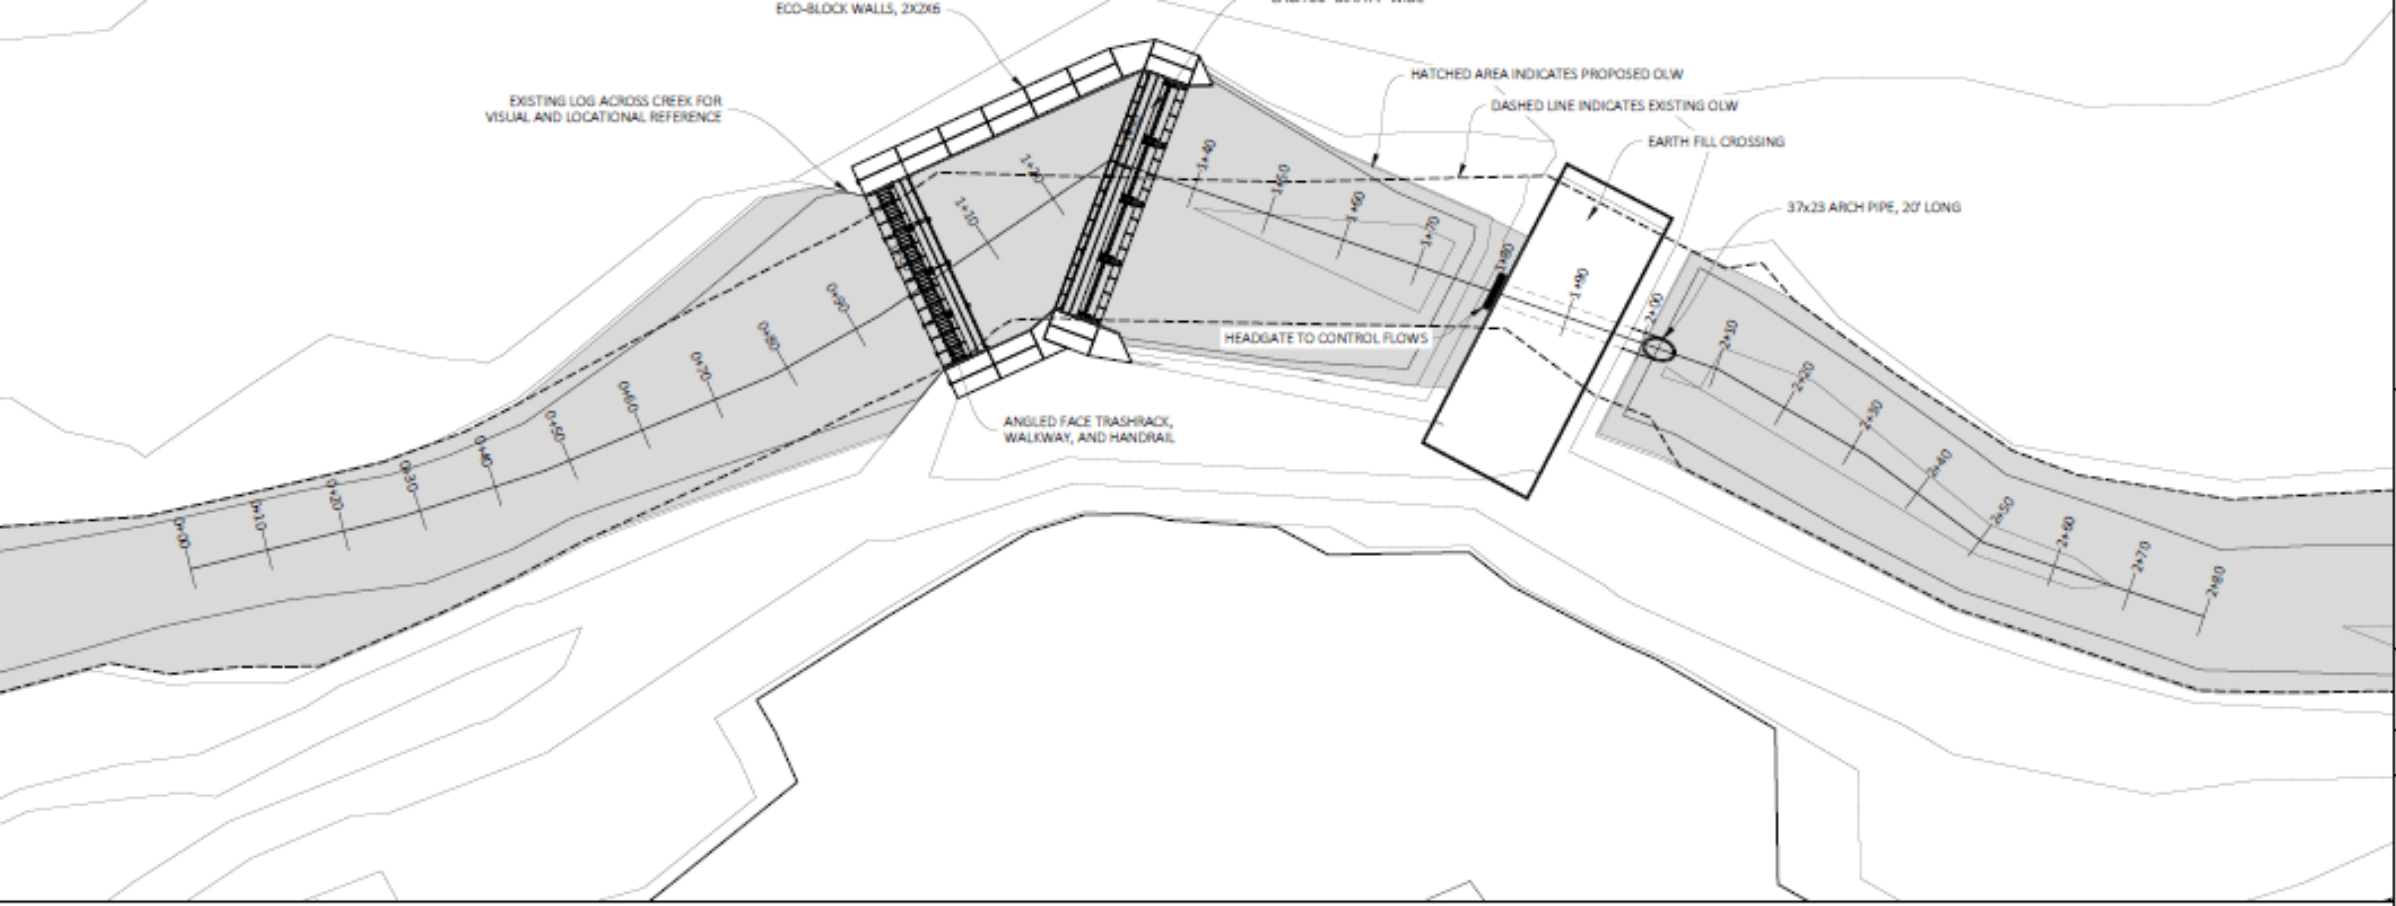


1 C3 PLAN VIEW SCALE: 1"=10'-0"

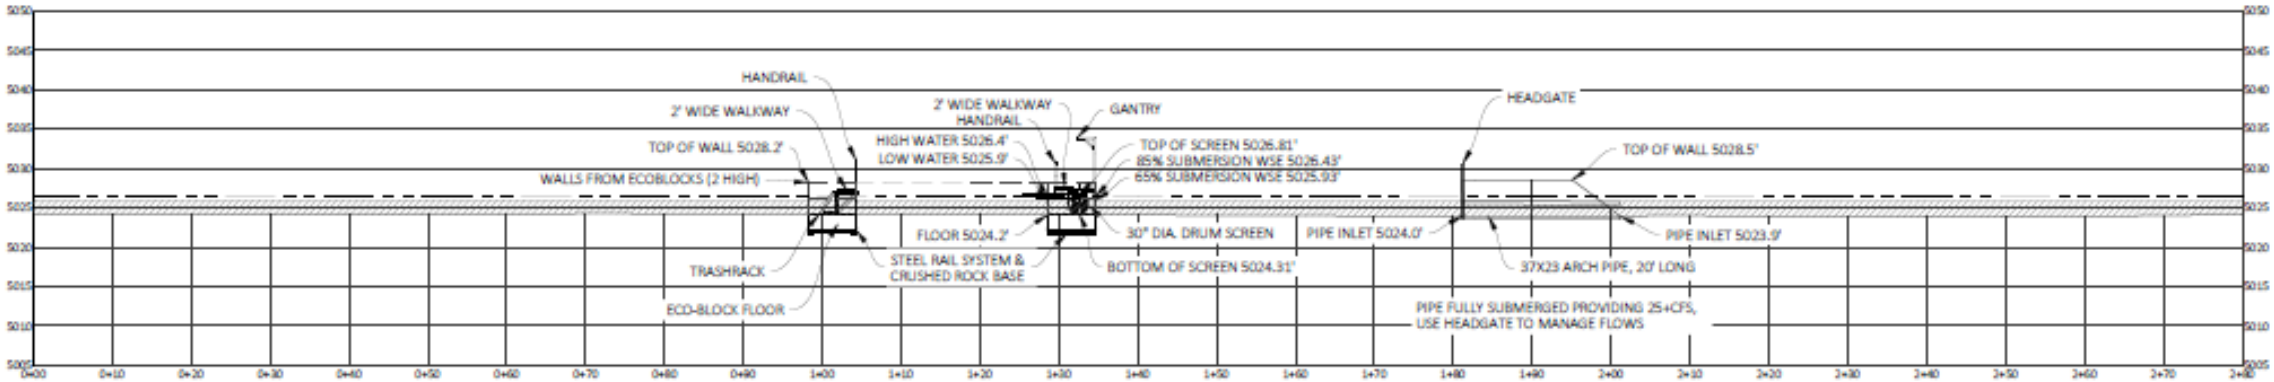


TRASHRACK WITH 60° ANGLED FACE, EACH STEEL TRASHRACK PANEL WEIGHTS ABOUT 100 POUNDS, (40 POUNDS IF ALUMINUM)

2 C3 PROFILE SCALE: 1"=10'-0"

Oregon
DEPARTMENT OF FISH AND WILDLIFE
FISH DIVISION
FISH SCREENING AND PASSAGE
4034 FAIRVIEW INDUSTRIAL DR. S.E.
SALEM, OREGON 97302
PHONE (503) 947-6224 FAX (503) 947-6202

OREGON Fish & Wildlife

| REV. | DATE | DESCRIPTION |
|---|---|---|
| | | |


SMALLS DITCH SCREEN
LONG CREEK
KLAMATH COUNTY

CONCEPTUAL PLAN & PROFILE

DATE: 8-7-2020
DESIGN BY:
DRAWN BY:
CHECKED BY:
NOTES:

FILE NO. S - 14 - 0138

SHEET C3
OF

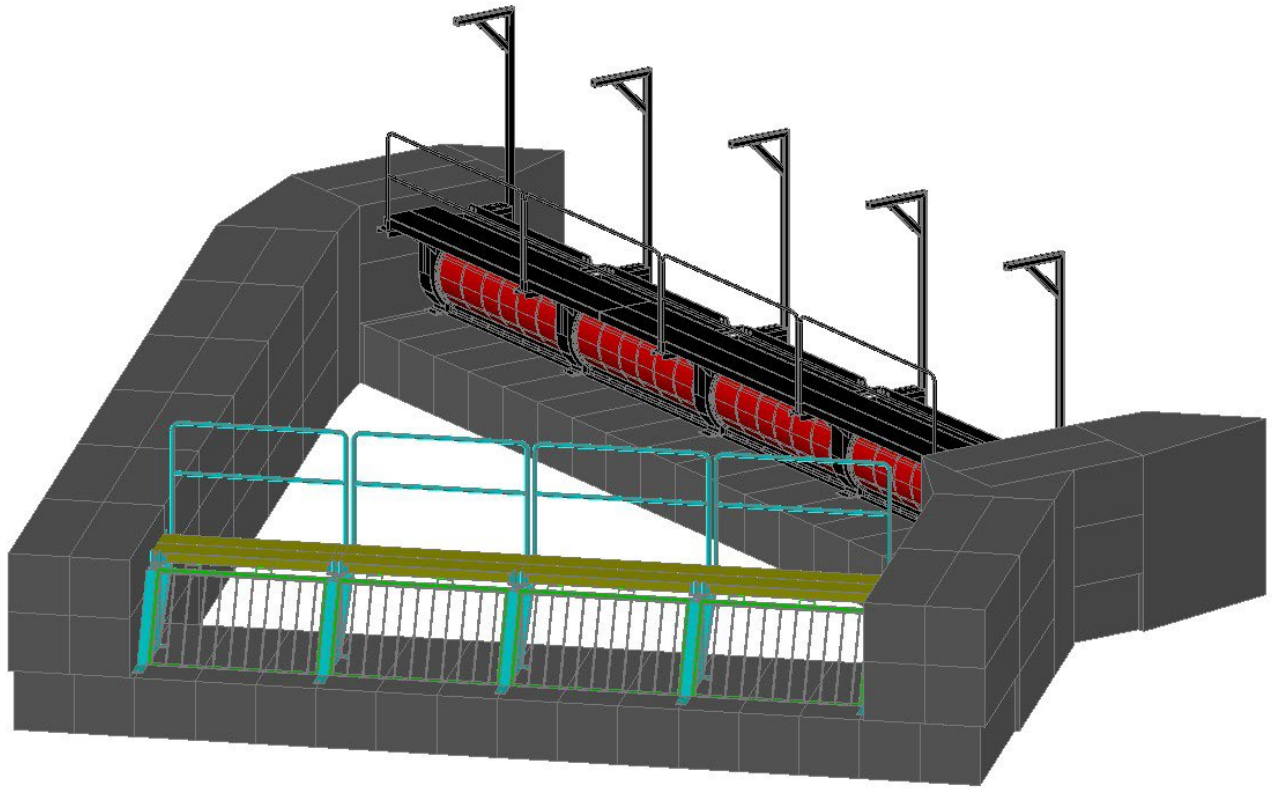

4 Solar Operated Rotary Drum Screens 30” Diameter and 7 feet Long
Designed for 20.91 cfs